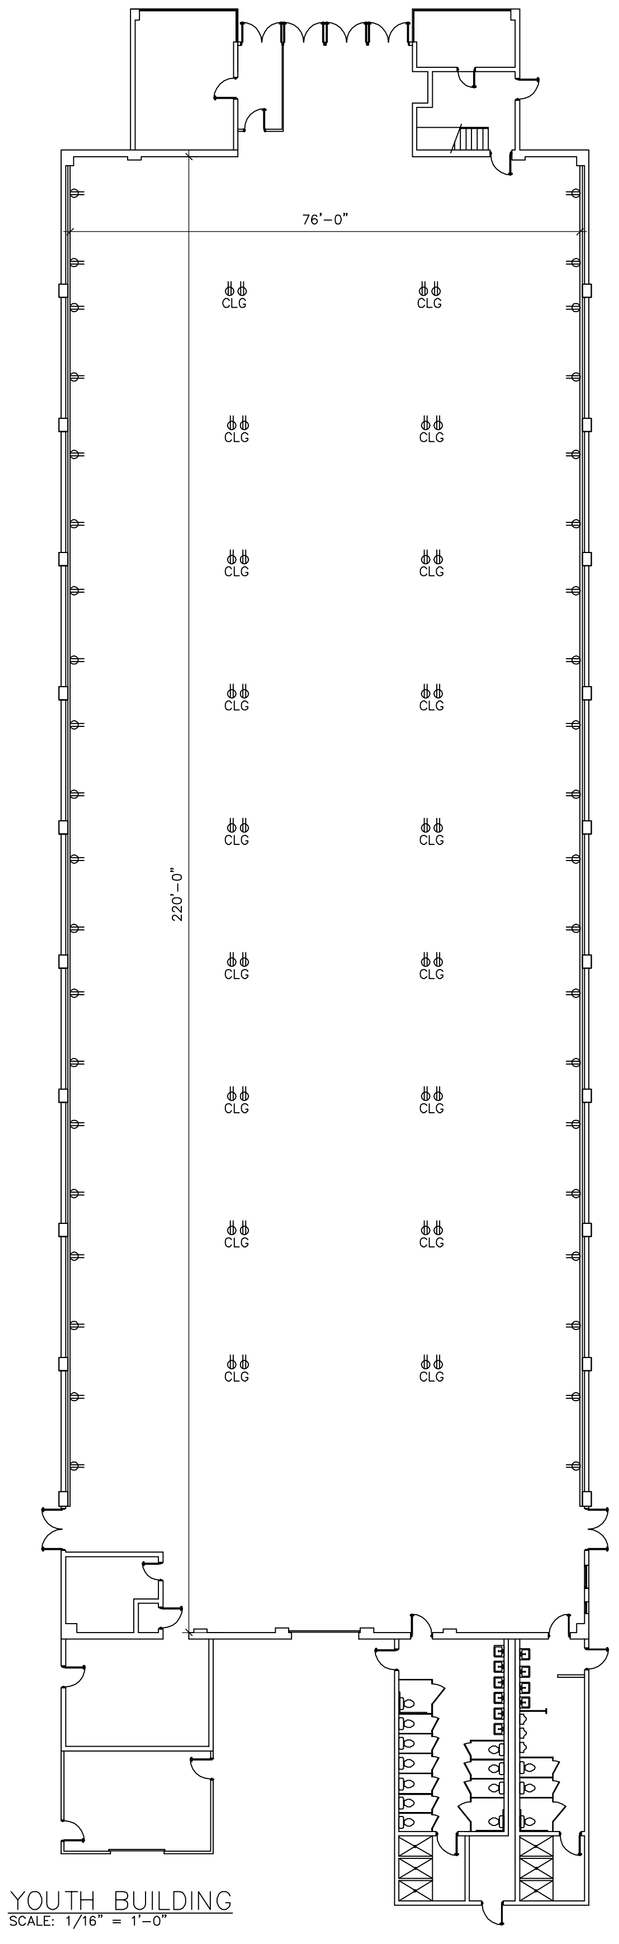

YOUTH BUILDING
SCALE: 1/16" = 1'-0"

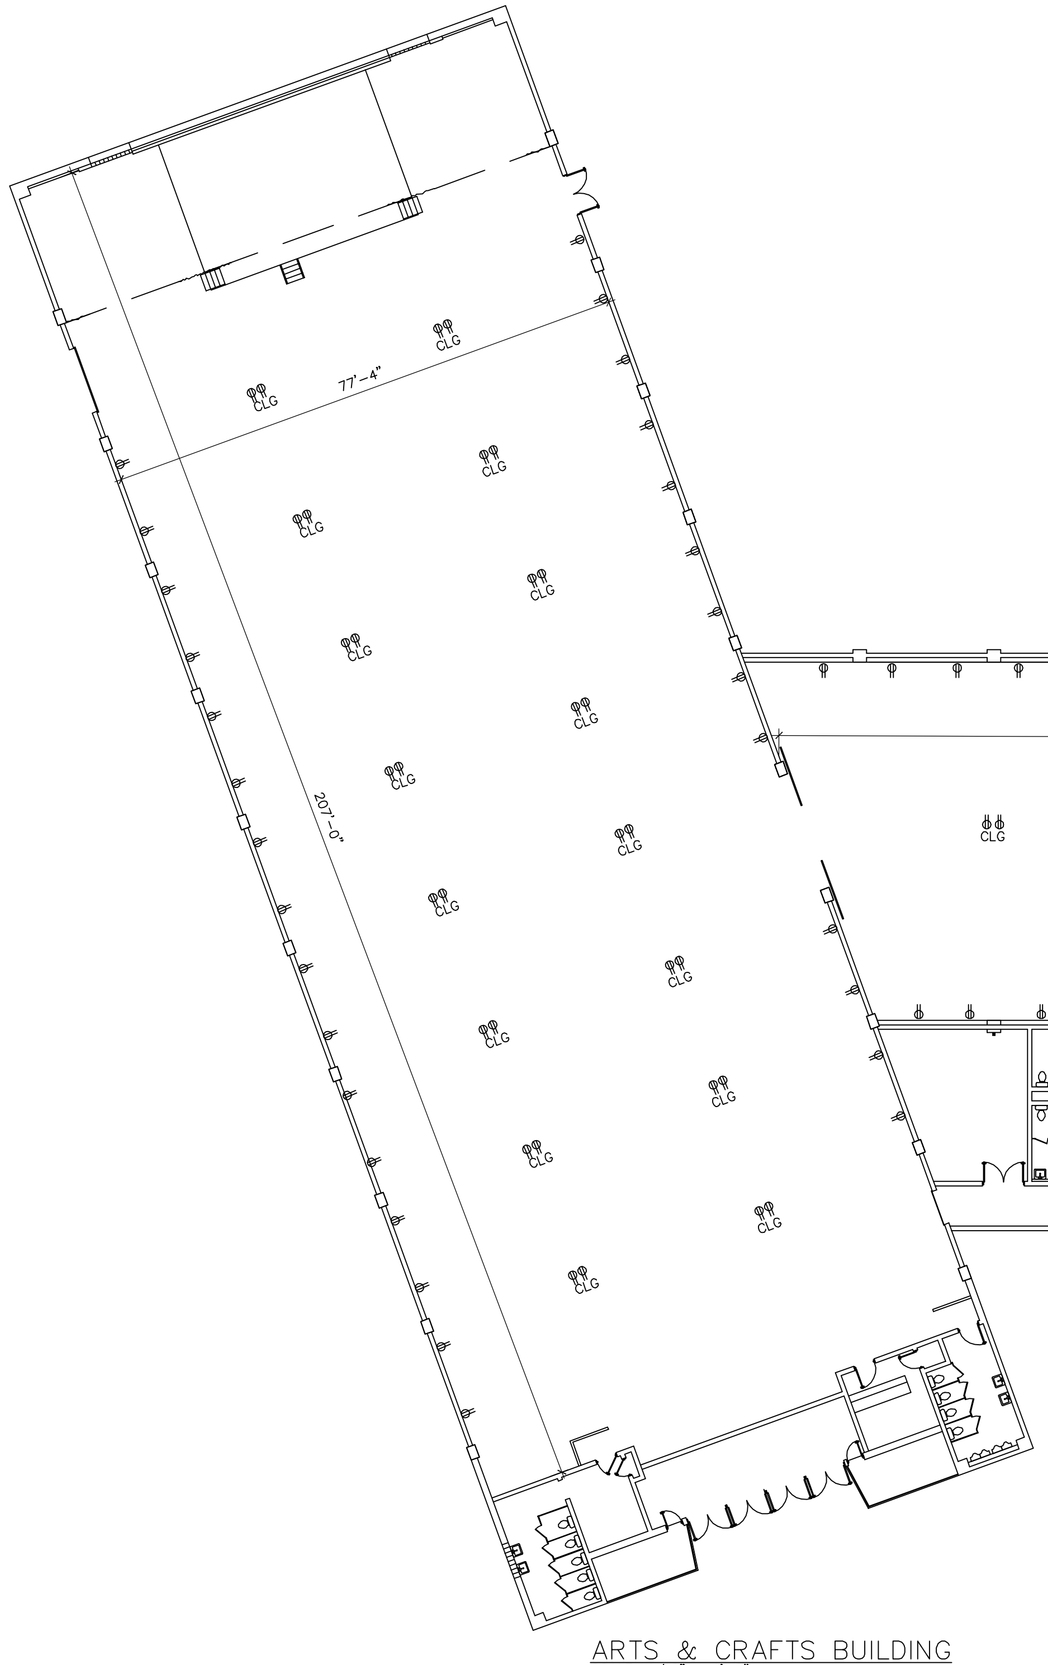

ARTS & CRAFTS BUILDING
SCALE: 1/16" = 1'-0"

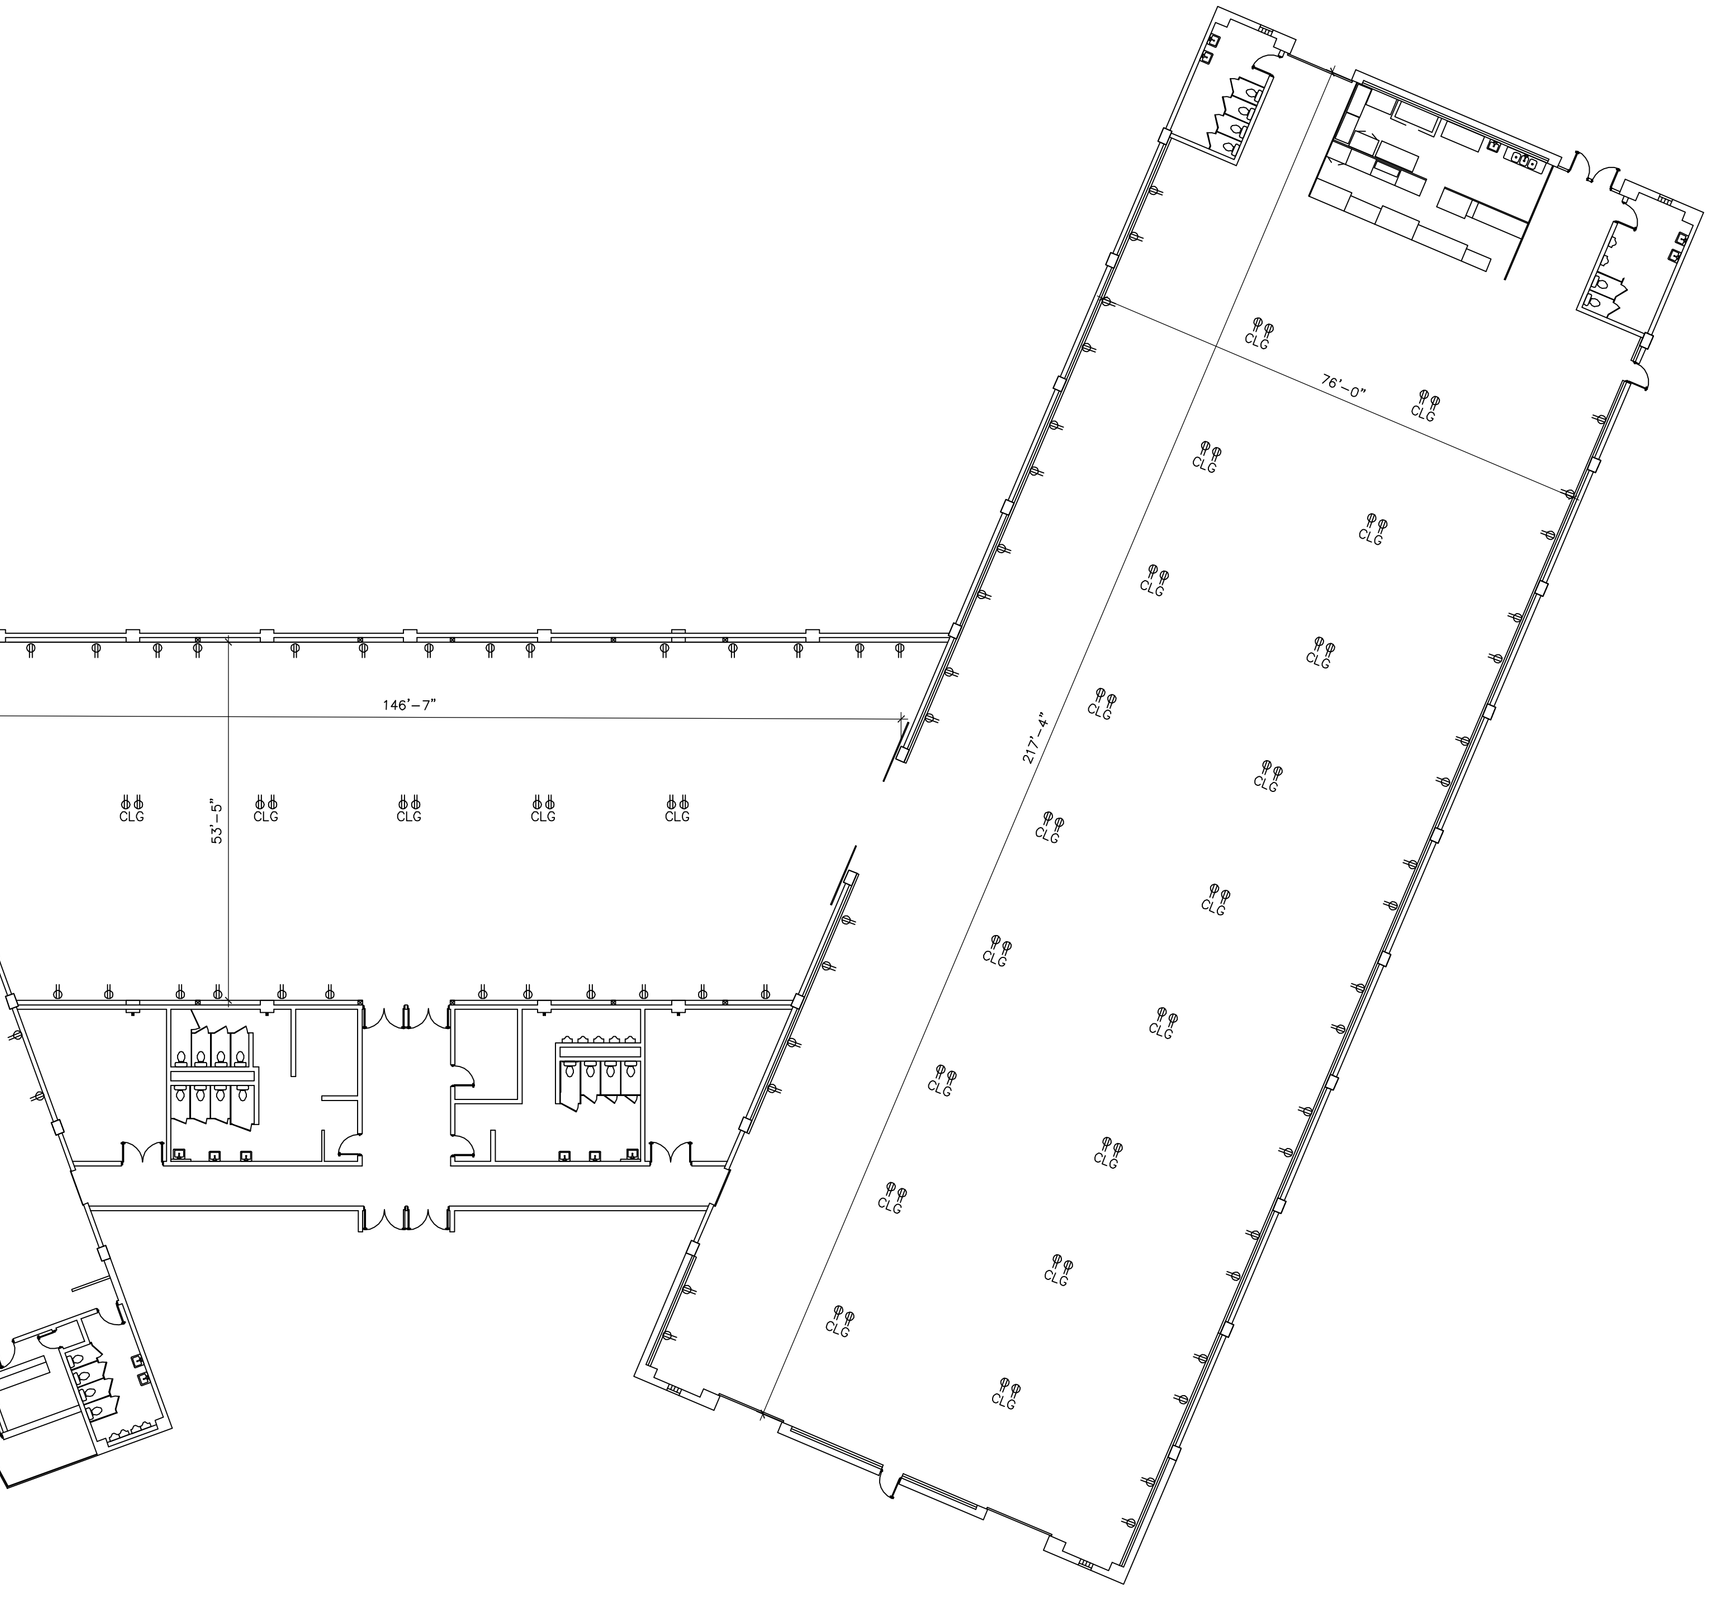

MERCANTILE BUILDING
SCALE: 1/16" = 1'-0"

FAIRGROUND SPRINGFIELD, OHIO

REVISIONS

PROJECT NO. FAIRGROUNDS15

DATE 10-18-15

J.W. SNYDER
PROFESSIONAL ENGINEER OHIO REG. #36310
111 OGDEN RD SPRINGFIELD, OHIO

A-2