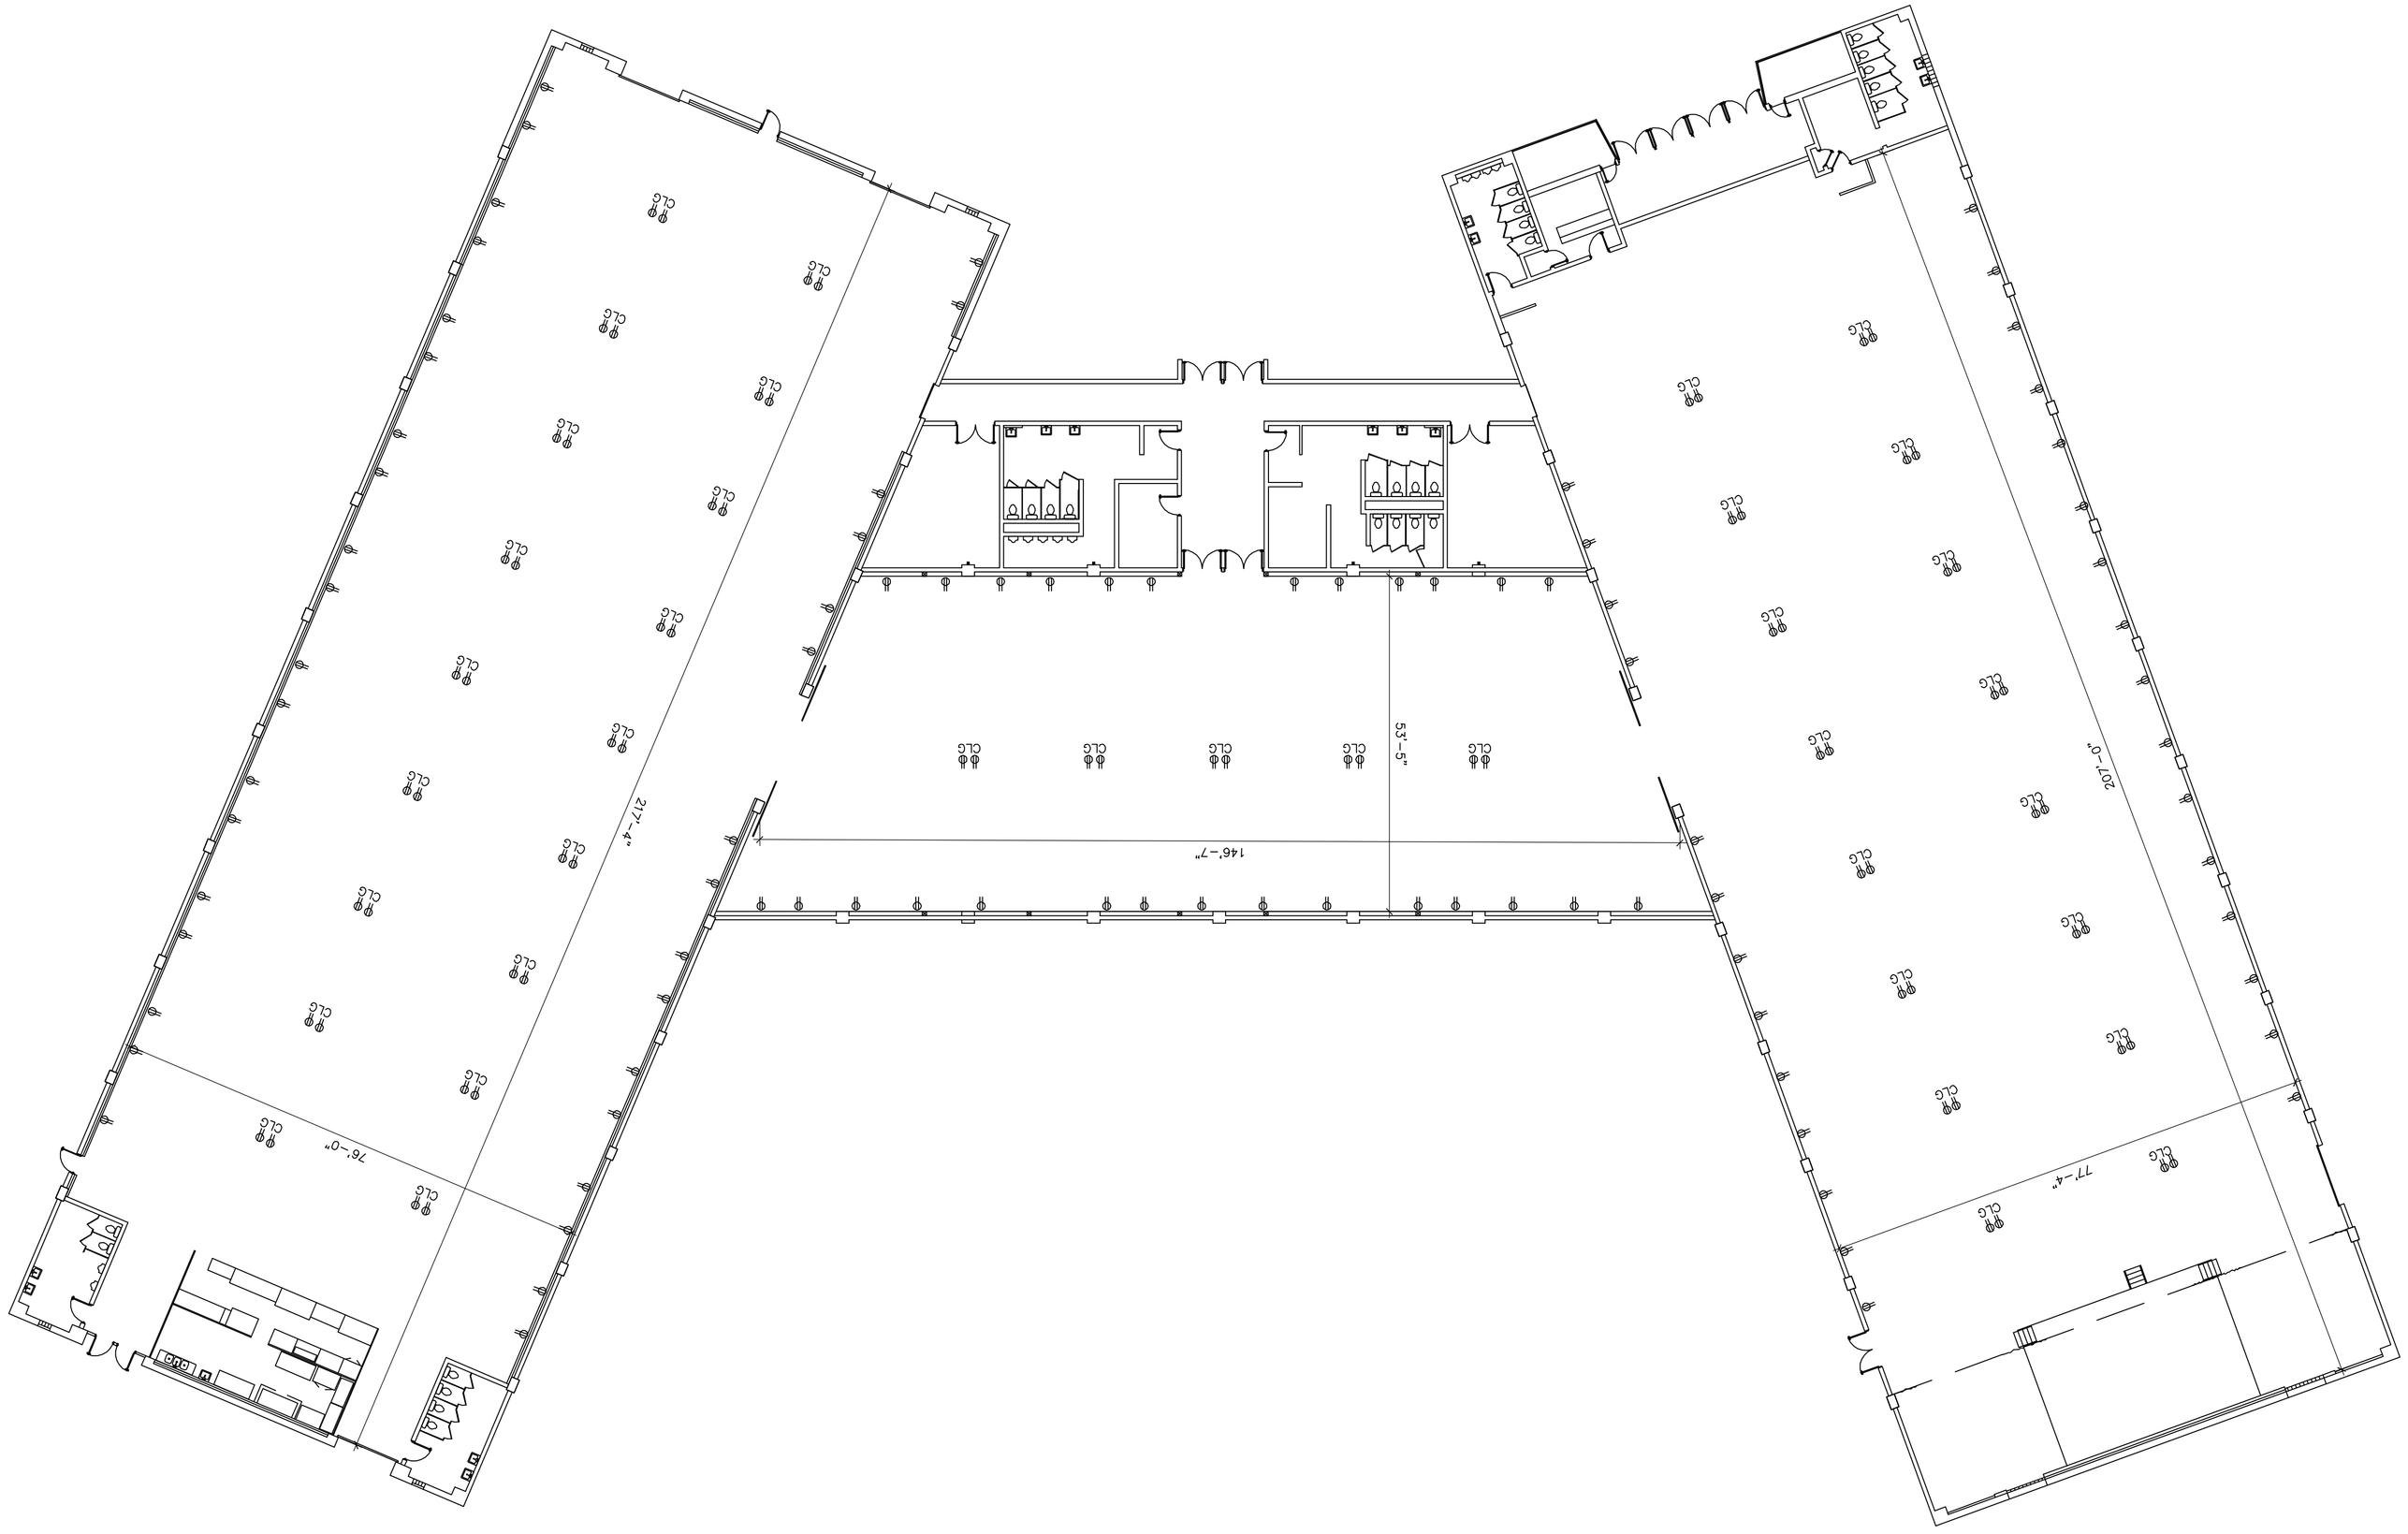

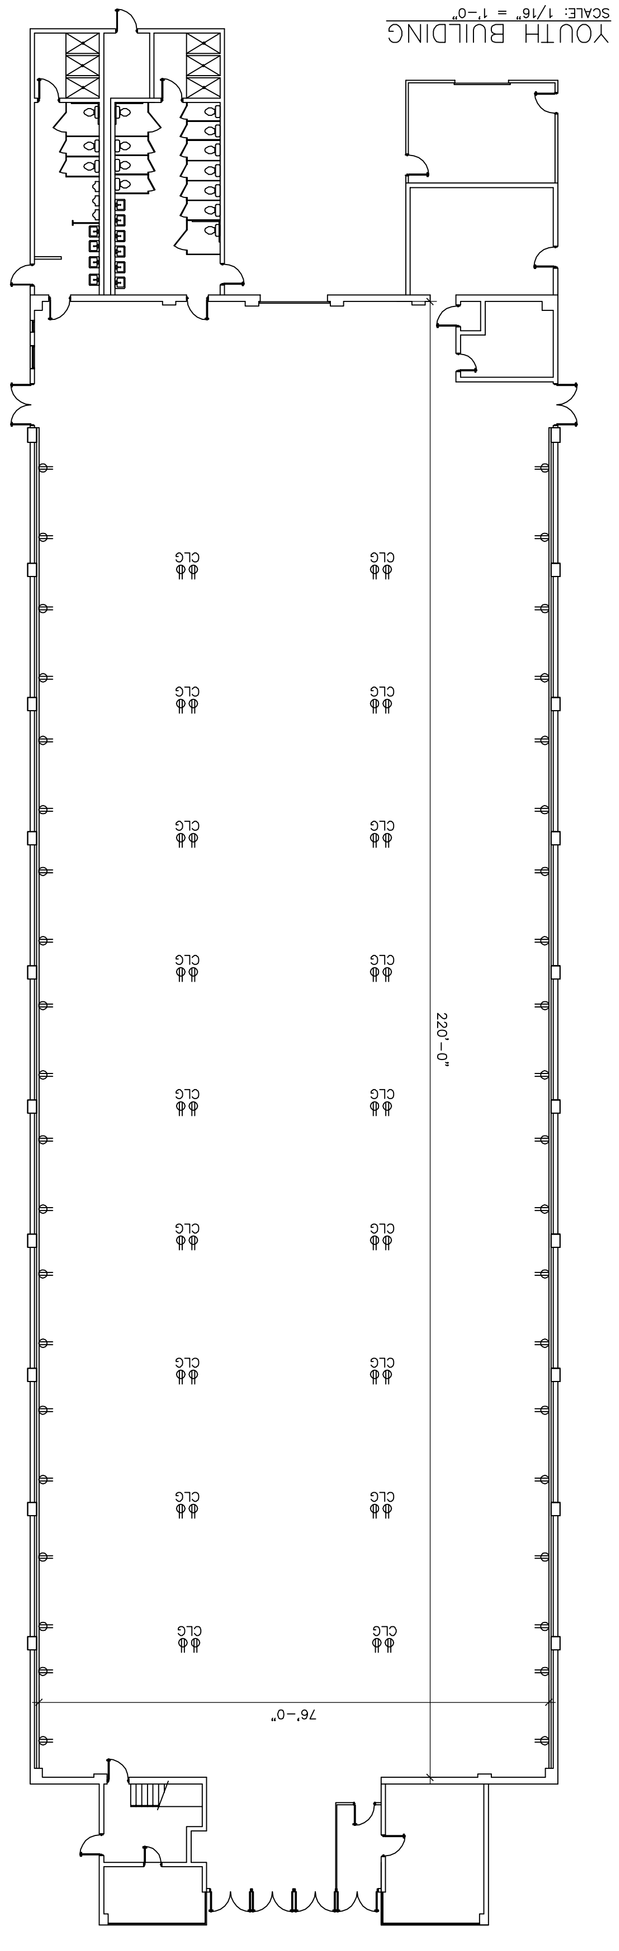

FAIRGROUND SPRINGFIELD, OHIO

REVISIONS

PROJECT NO. FAIRGROUNDS15 DATE 10-18-15

LW SNYDER
PROFESSIONAL ENGINEER OHIO REG. #36310
111 OGDEN RD SPRINGFIELD, OHIO

A-2